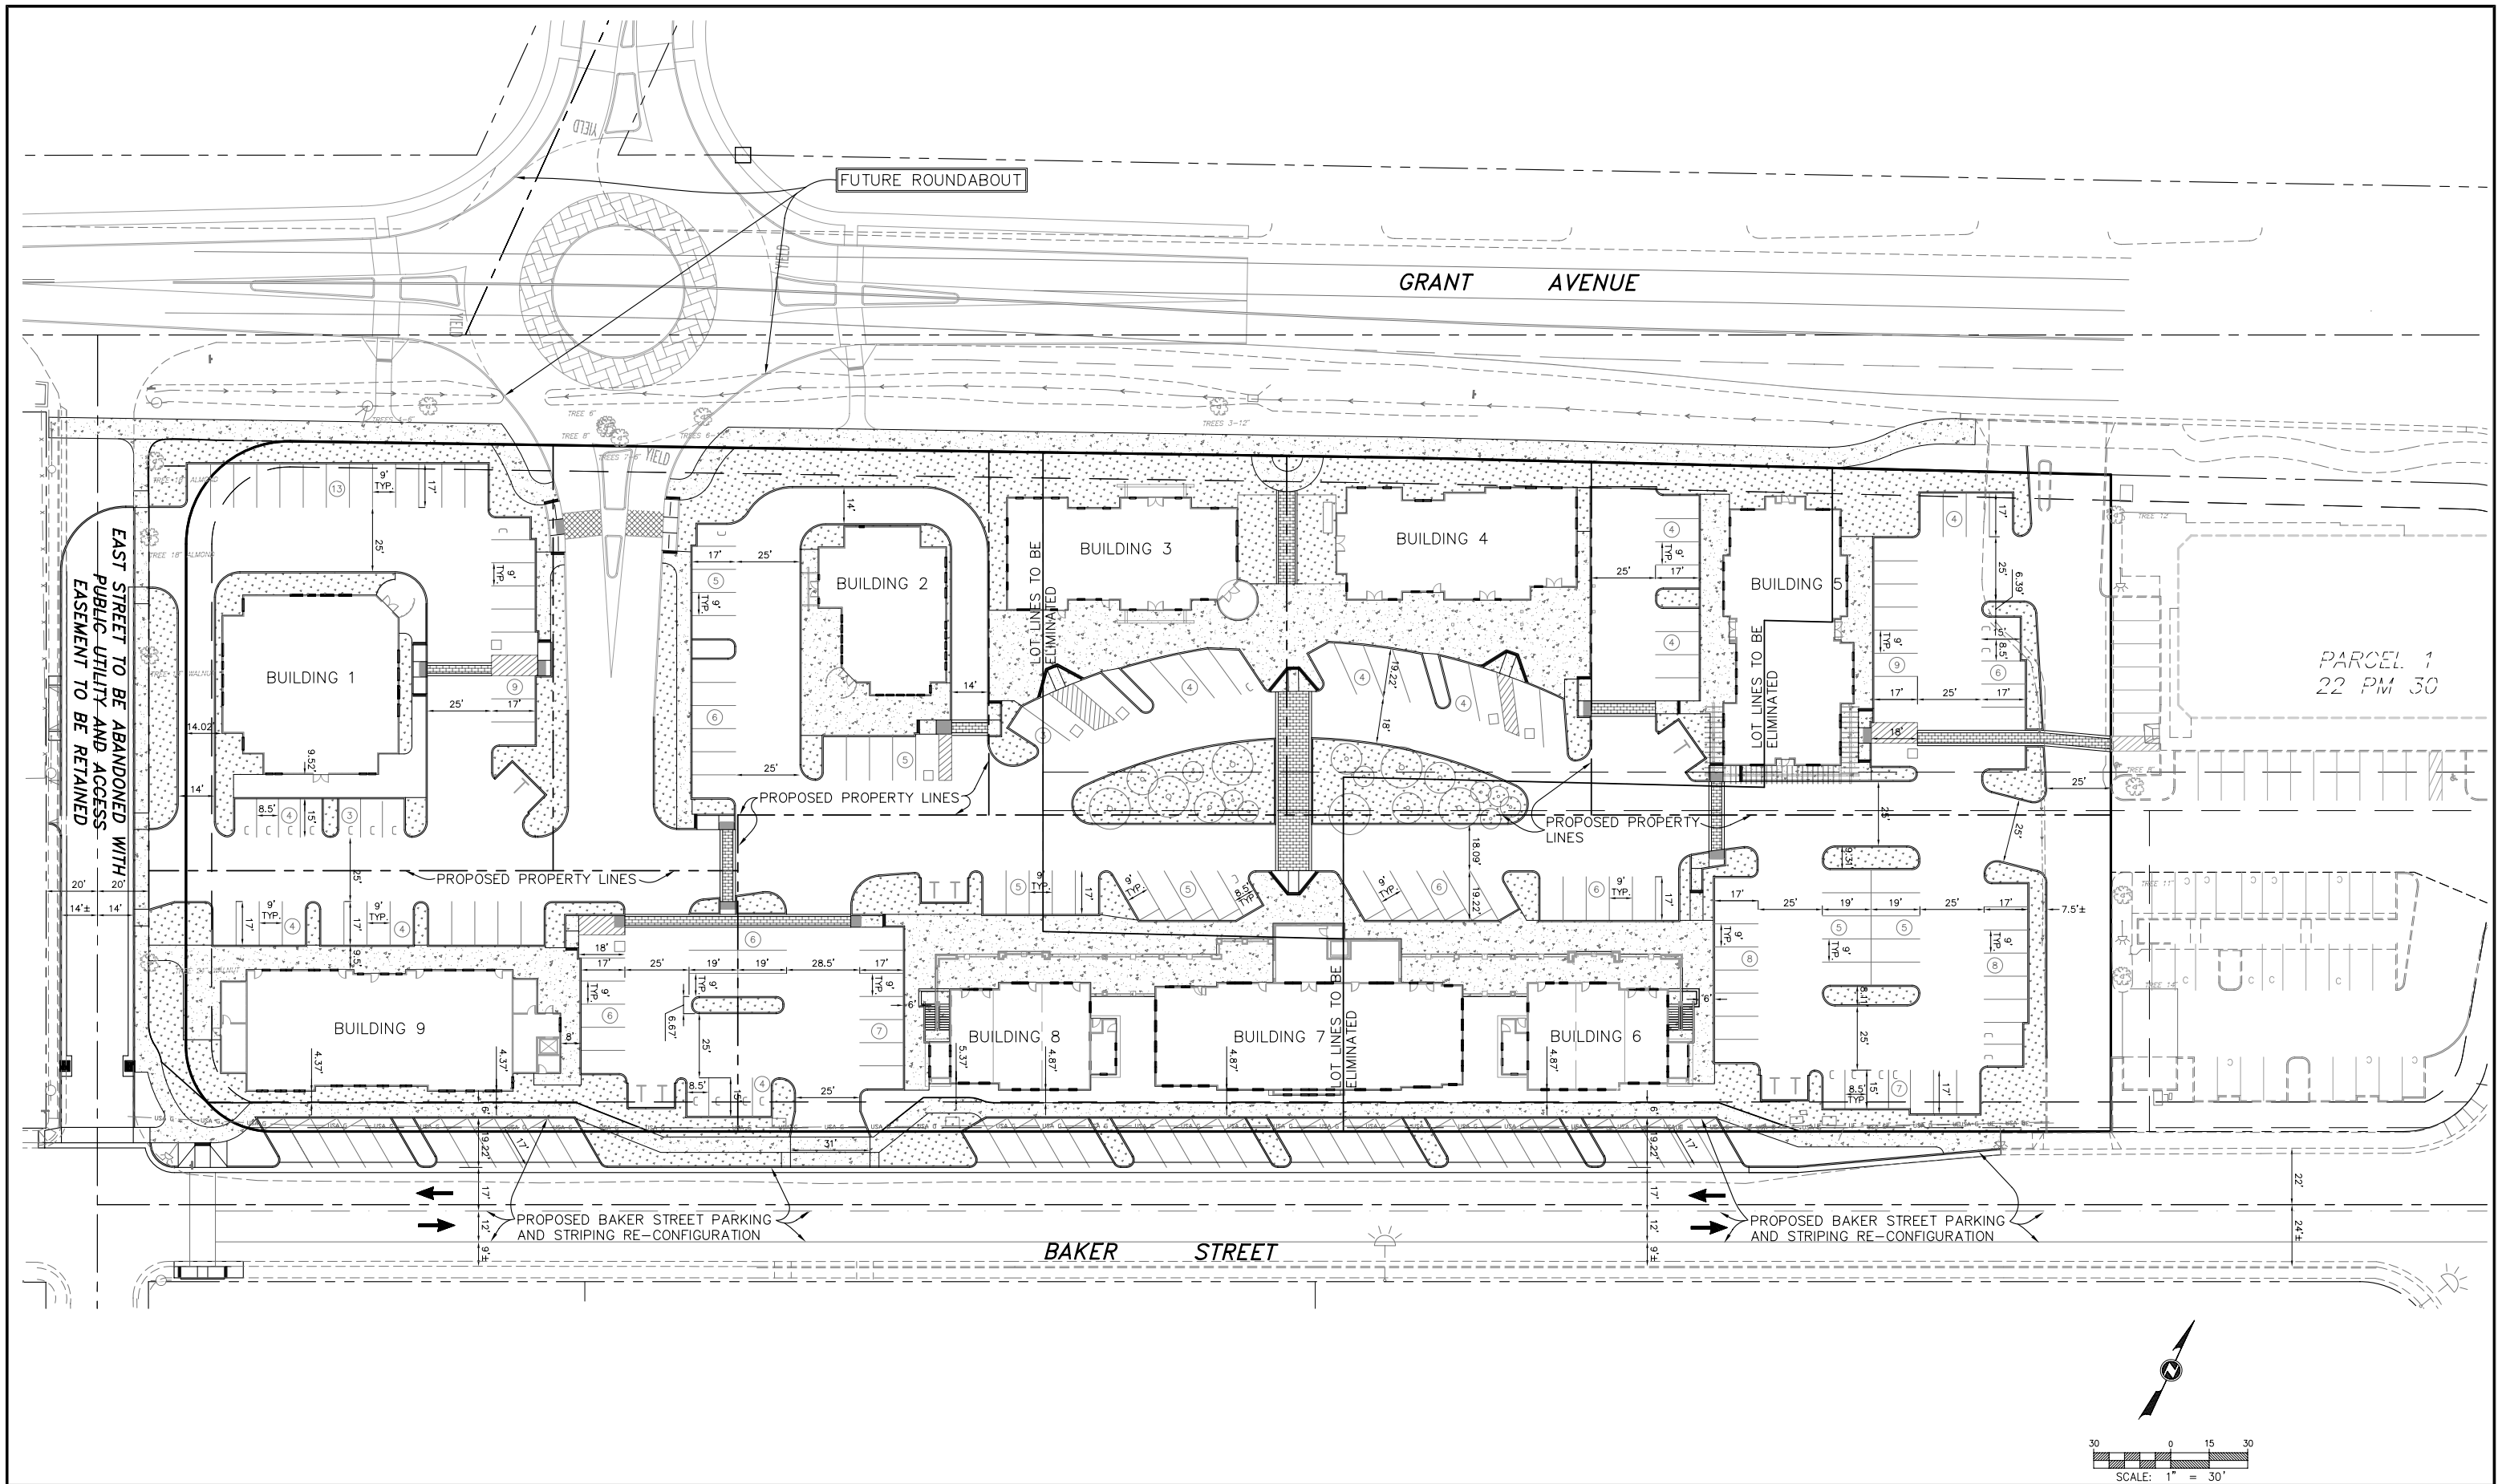

DESIGNED BY BPB				
DRAWN BY AD				
CHECKED BY BPB	REV.	DATE	DESCRIPTION	APP'D.

LAUGENOUR AND MEIKLE

BY _____ BRYAN P. BONINO

DATE _____ P.E. 41804

REGISTRATION EXPIRES 03-31-08

REGISTERED PROFESSIONAL ENGINEER BRYAN P. BONINO No. 41804 Exp. 3-31-08 CIVIL STATE OF CALIFORNIA

LM LAUGENOUR AND MEIKLE

CIVIL ENGINEERING
LAND SURVEYING
PLANNING

608 COURT STREET, WOODLAND, CA 95695
PHONE: (530) 662-1755
FAX: (530) 662-4602

IMPROVEMENT PLANS FOR GATEWAY VILLAGE

GRANT AVENUE & EAST STREET, WINTERS, CA

PRELIMINARY CIVIL SITE PLAN

SCALE 1"=30'

CAD FILE: 1967-3_C0-4

DATE: 08-16-07

JOB NO. 1967-3

SHEET C0.4 OF