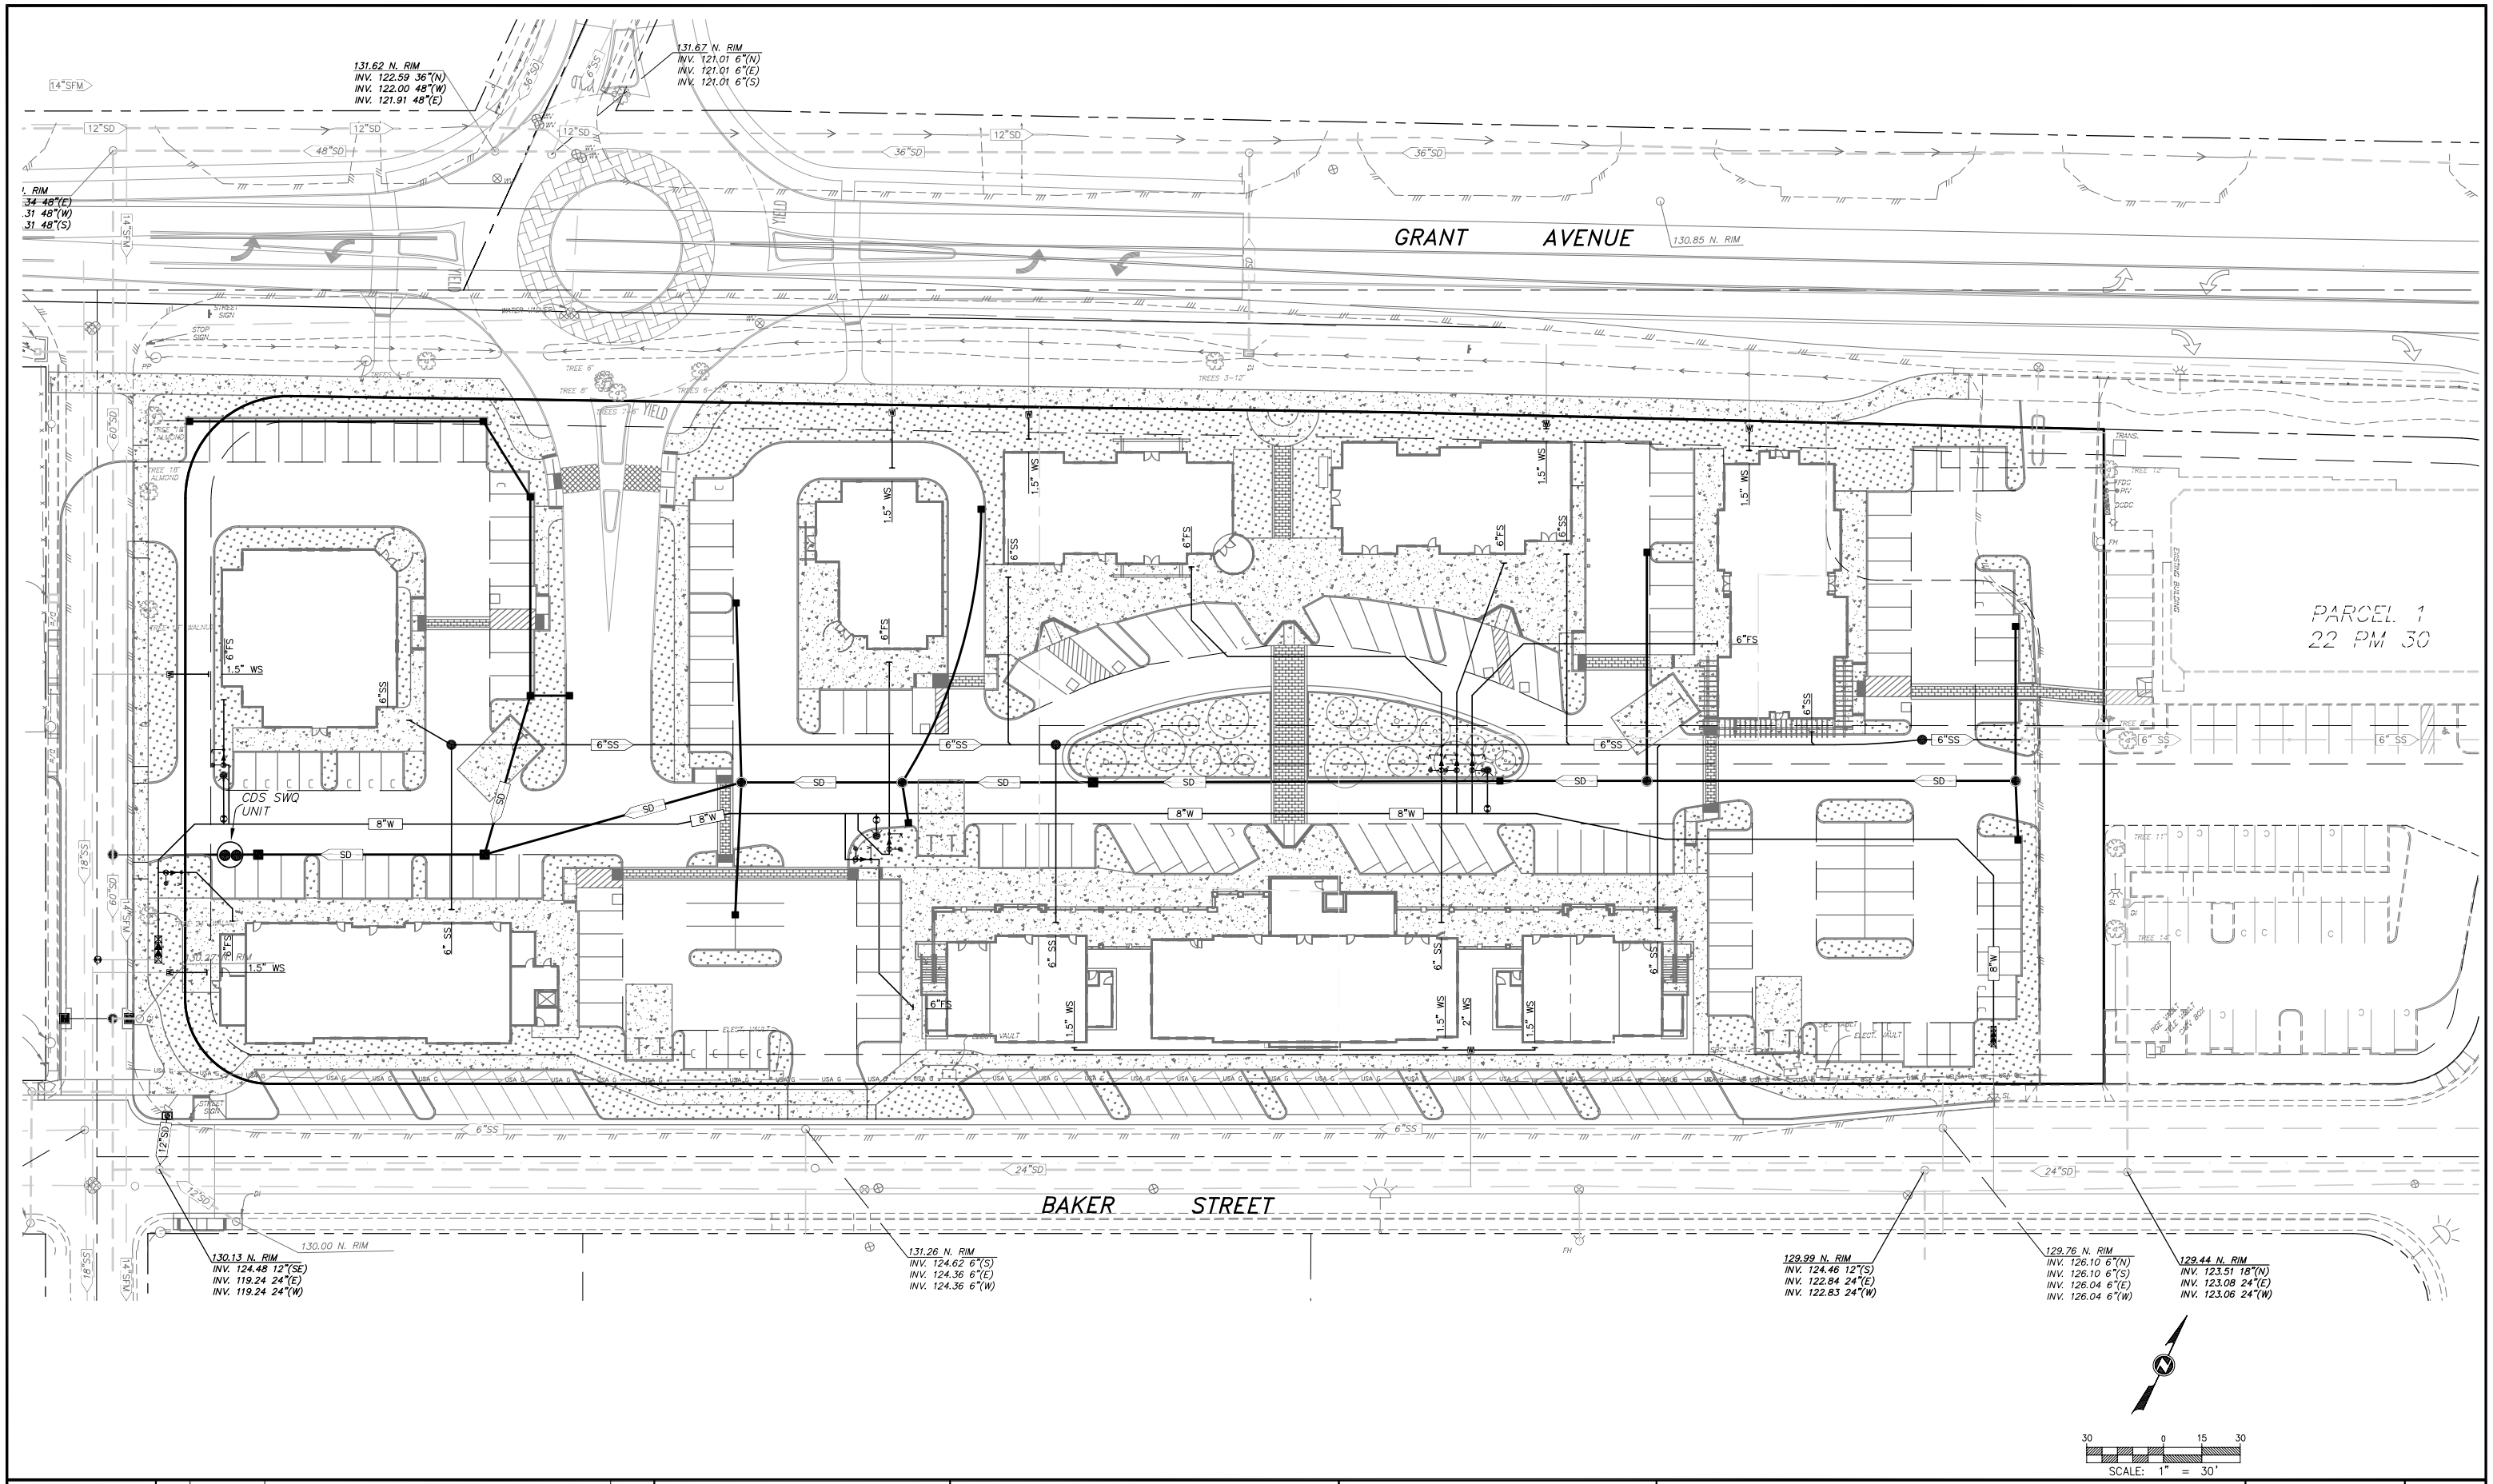

DESIGNED BY BPB				
DRAWN BY JB				
CHECKED BY BPB	REV.	DATE	DESCRIPTION	APP'D.

LAUGENOUR AND MEIKLE

BY _____ BRYAN P. BONINO

DATE _____ P.E. 41804

REGISTRATION EXPIRES 03-31-08

REGISTERED PROFESSIONAL ENGINEER — BRYAN P. BONINO — No. 41804 — Exp. 3-31-08 — CIVIL — STATE OF CALIFORNIA

LM — LAUGENOUR AND MEIKLE

CIVIL ENGINEERING
LAND SURVEYING
PLANNING

608 COURT STREET, WOODLAND, CA 95695
PHONE:(530) 662-1755
FAX:(530) 662-4602

IMPROVEMENT PLANS
FOR
GATEWAY VILLAGE
GRANT AVENUE & EAST STREET, WINTERS, CA

PRELIMINARY UTILITY PLAN

SCALE 1"=30'

CAD FILE: 1967-3_C0-5

DATE: 08-23-07

JOB NO. 1967-3

SHEET C0.5 OF