Location 2

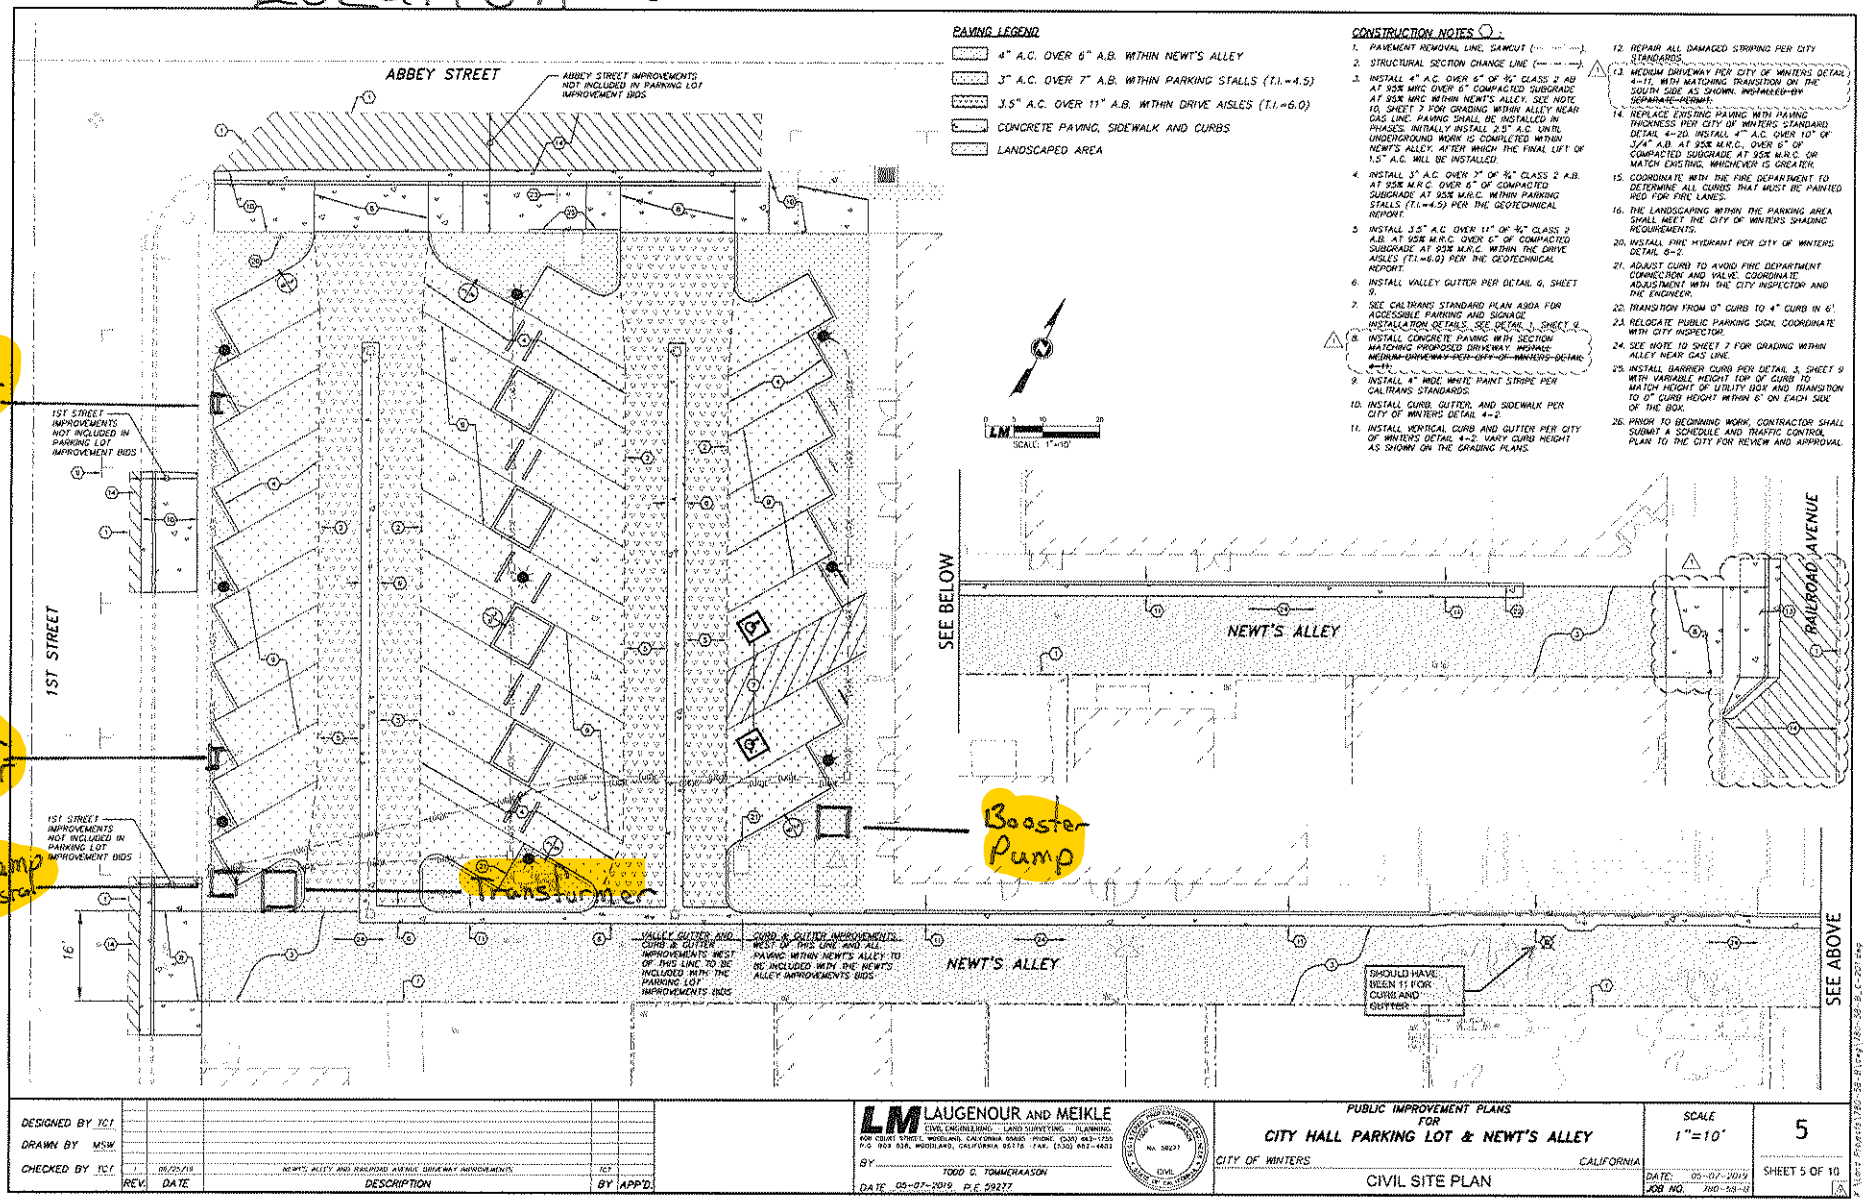

DESIGNED BY TCT
DRAWN BY MSW
CHECKED BY TCT

REV.	DATE	DESCRIPTION	BY	APP'D
1	05/22/19	NEWT'S ALLEY AND TRASH ENCL. DRIVEWAY IMPROVEMENTS	TCT	

LM LAUGENOUR AND MEIKLE
CIVIL ENGINEERING · LAND SURVEYING · PLANNING
608 COURT STREET, WOODLAND, CALIFORNIA 95695 PHONE: (530) 662-1755
P.O. BOX 838, WOODLAND, CALIFORNIA 95776 FAX: (530) 662-4602

BY TODD C. TOMMERAASON
DATE 05-07-2019 P.E. 59277

PUBLIC IMPROVEMENT PLANS
FOR
CITY HALL PARKING LOT & NEWT'S ALLEY
CITY OF WINTERS CALIFORNIA
CIVIL SITE PLAN

SCALE 1"=10'
DATE 05-07-2019
JOB NO. 180-58-2

SHEET 5 OF 10