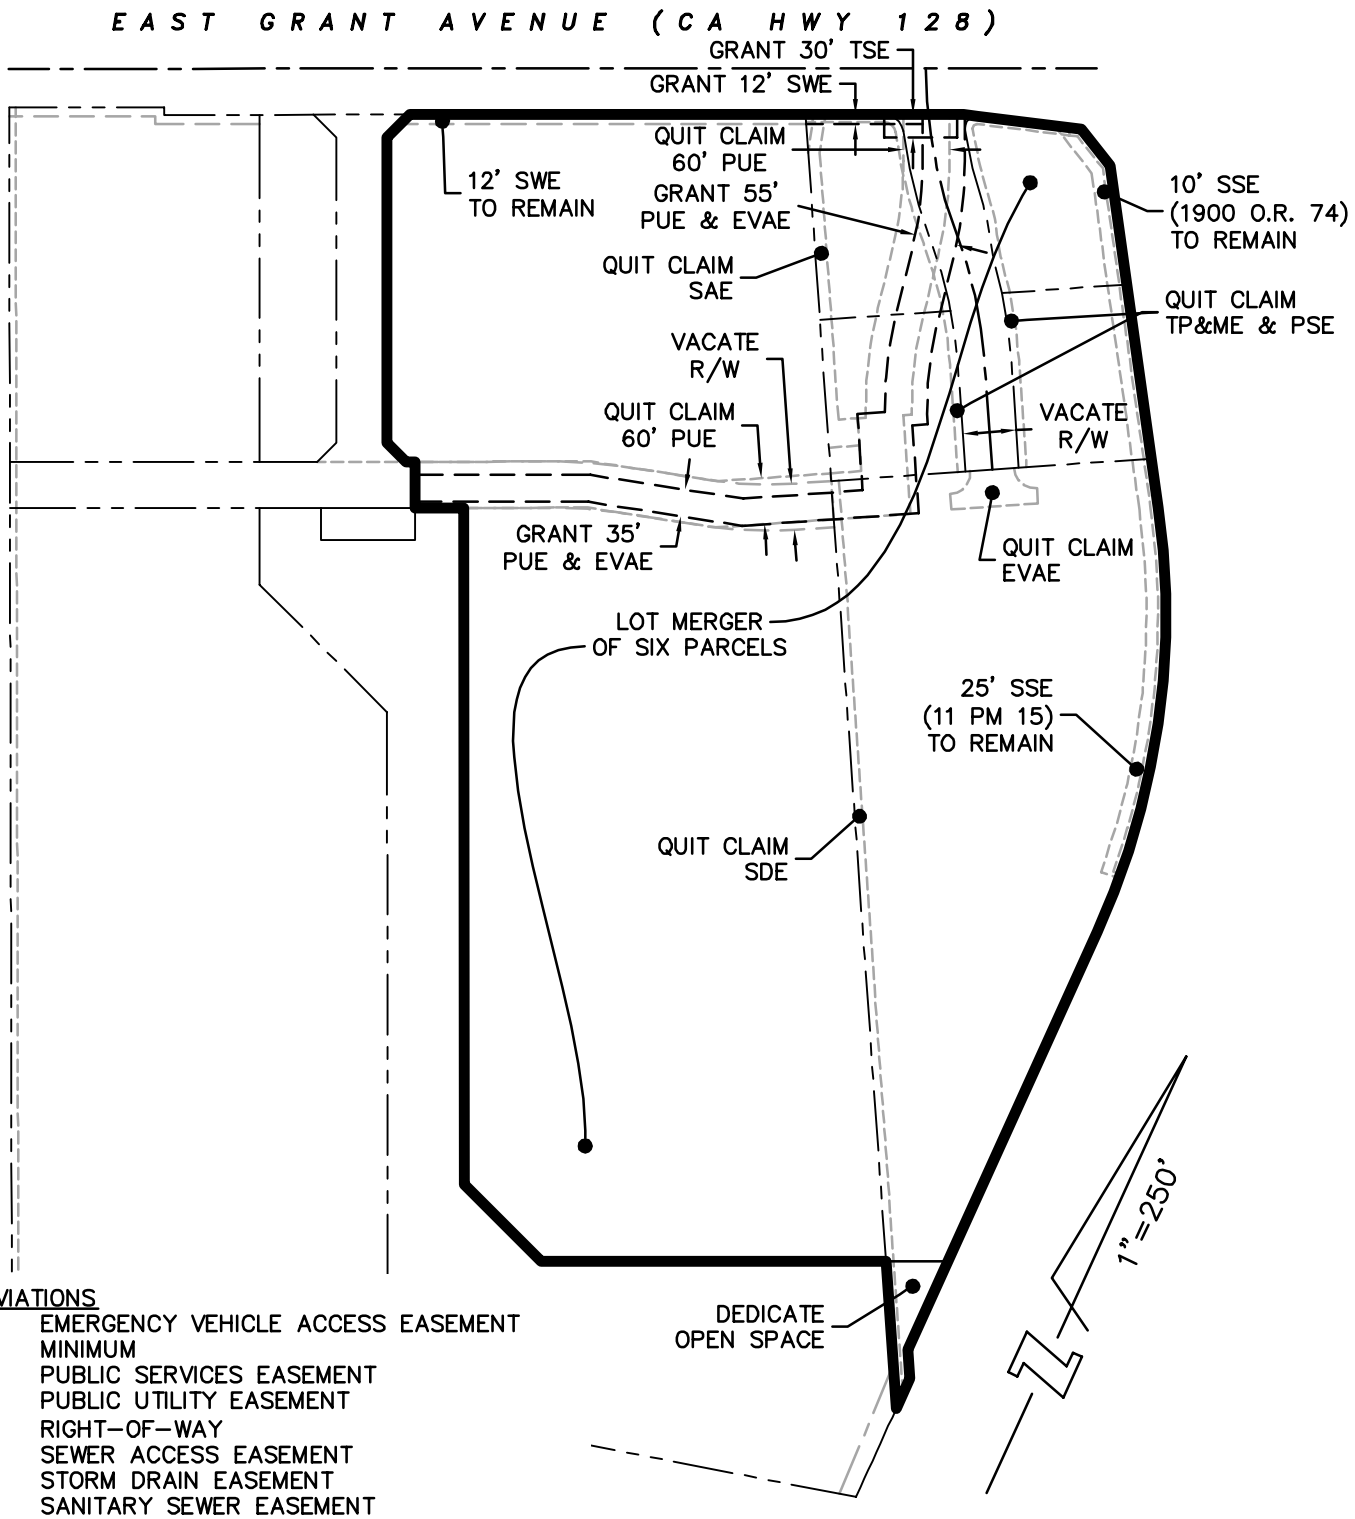

ABBREVIATIONS

EVAE	EMERGENCY VEHICLE ACCESS EASEMENT
MIN	MINIMUM
PSE	PUBLIC SERVICES EASEMENT
PUE	PUBLIC UTILITY EASEMENT
R/W	RIGHT-OF-WAY
SAE	SEWER ACCESS EASEMENT
SDE	STORM DRAIN EASEMENT
SSE	SANITARY SEWER EASEMENT
SWE	SIDEWALK EASEMENT
TP&ME	TREE PLANTING & MAINTENANCE EASEMENT
TSE	TRAFFIC SIGNAL EASEMENT

PG&E MAPPING ITEMS

BKF
ENGINEERS / SURVEYORS / PLANNERS
980 9TH ST
SUITE 1770
SACRAMENTO, CA 95814
916-556-5800
916-556-5899 (FAX)

OCTOBER 29, 2014